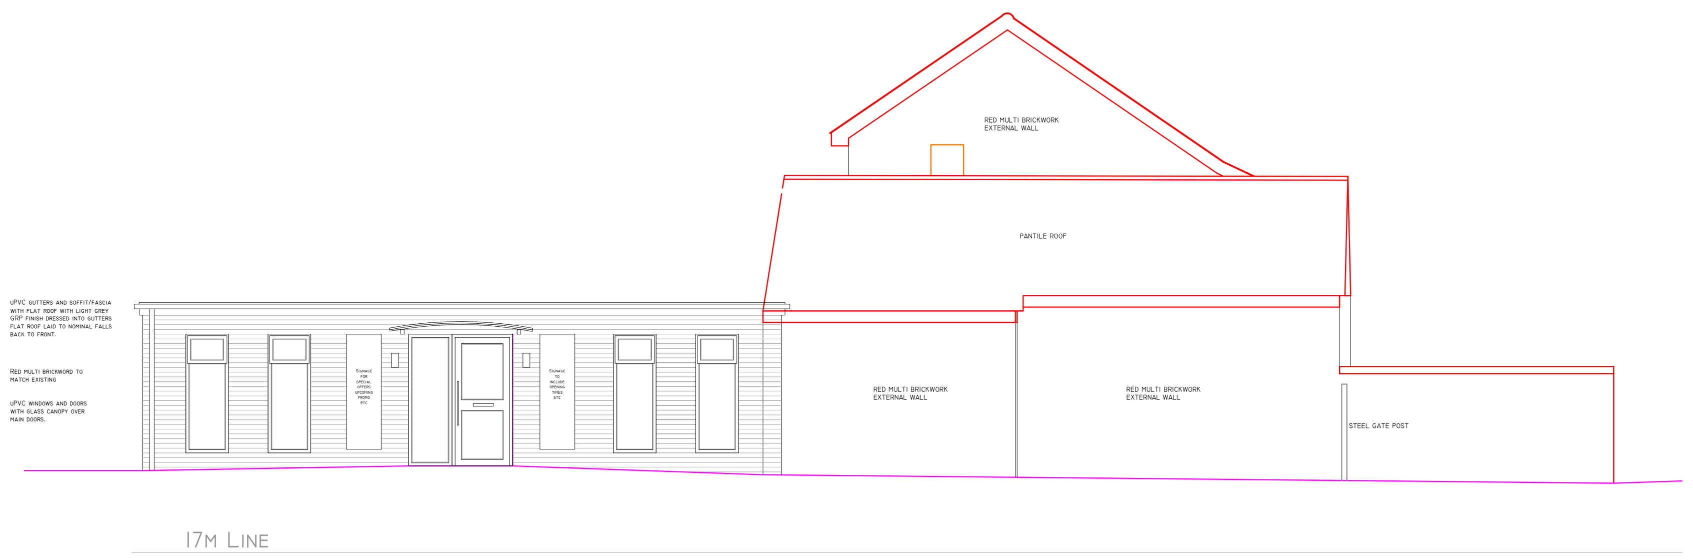

Proposed North West Elevation
1:100

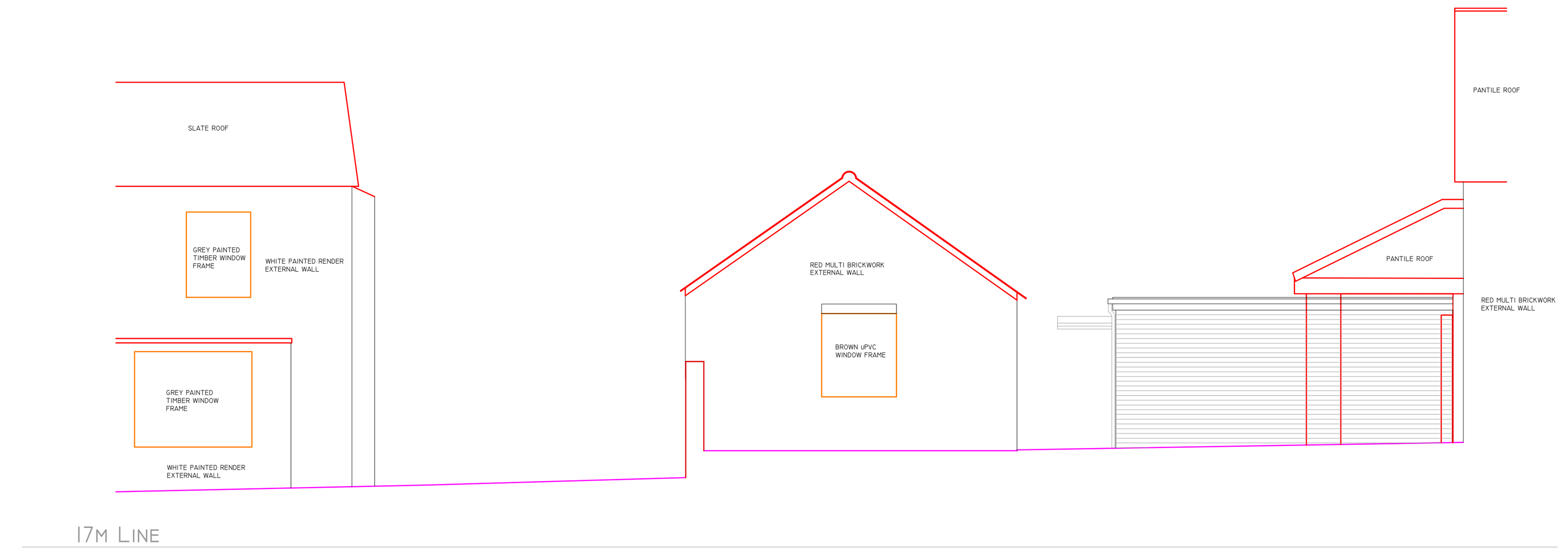

Proposed North East Elevation
1:100

© Innovate Associates - Disclaimer:

This drawing is copyright of Innovate Associates, and shall not be reproduced nor used for any other purpose without the written permission of the Architects. This drawing must be read in conjunction with all other related drawings and documentation. It is the contractors responsibility to ensure full compliance with the Building Regulations. Do not scale from this drawing, use figured dimensions only. It is the contractors responsibility to check and verify all dimensions on site. Any discrepancies to be reported immediately.
IF IN DOUBT ASK.
Materials not in conformity with relevant British or European Standards/Codes of practice or materials known to be deleterious to health & safety must not be used or specified on this project.

NOTES:

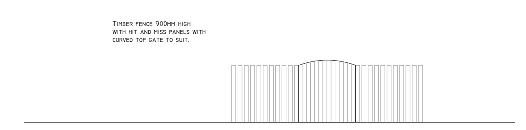

fence extract detail
1:100

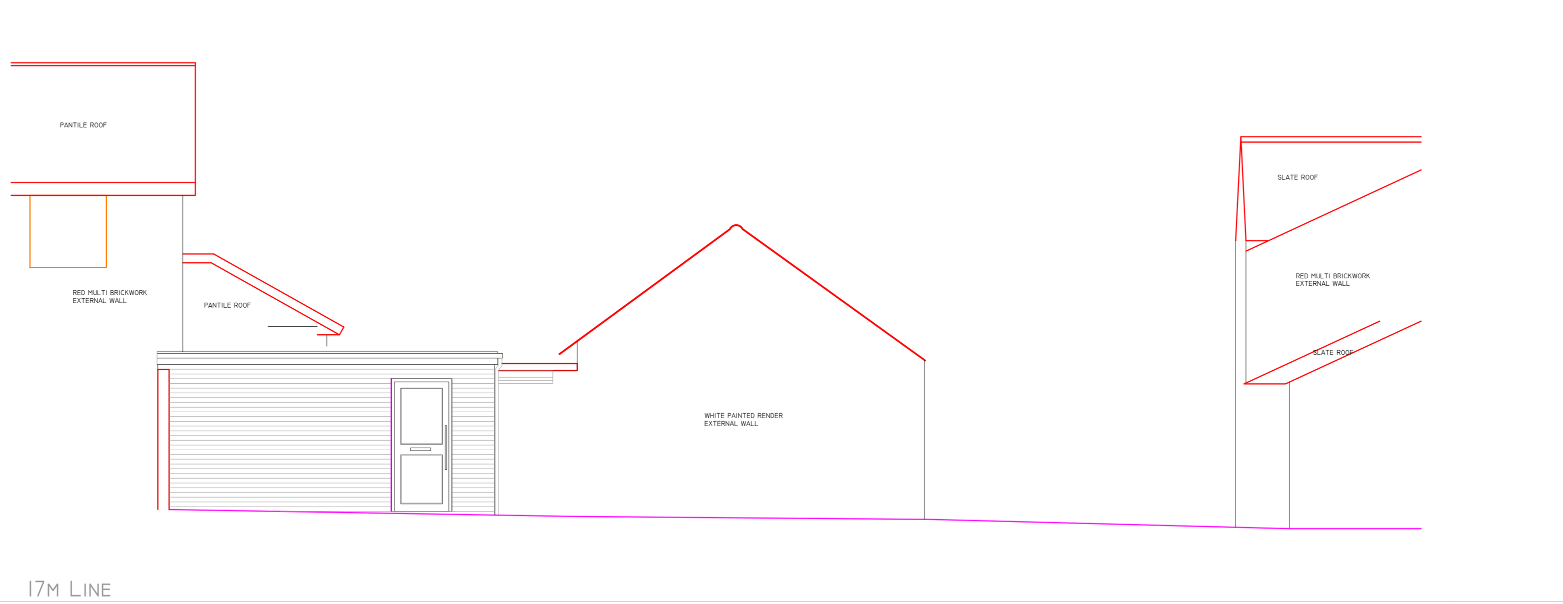

Proposed South West Elevation
1:100

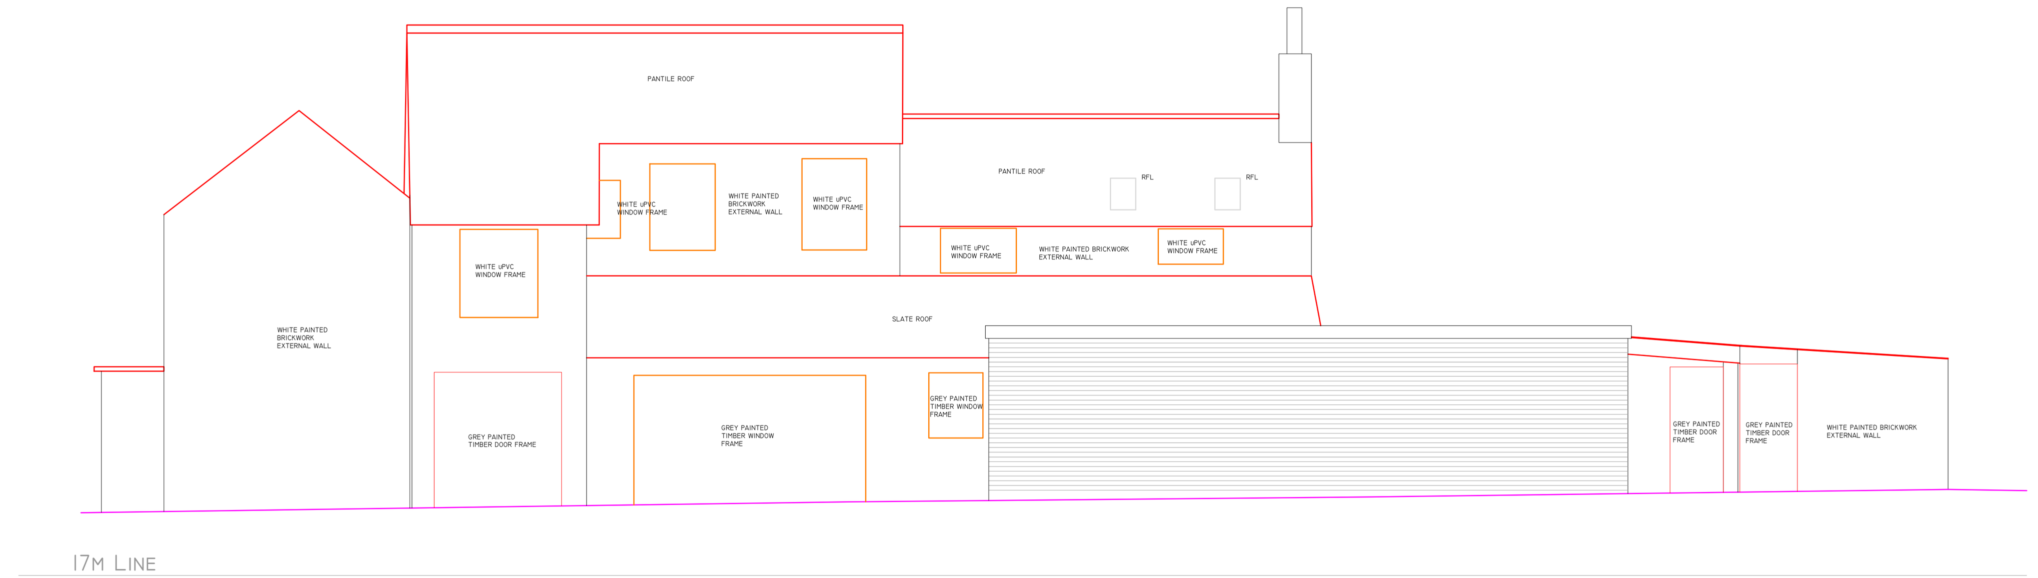

Proposed South East Elevation
1:100

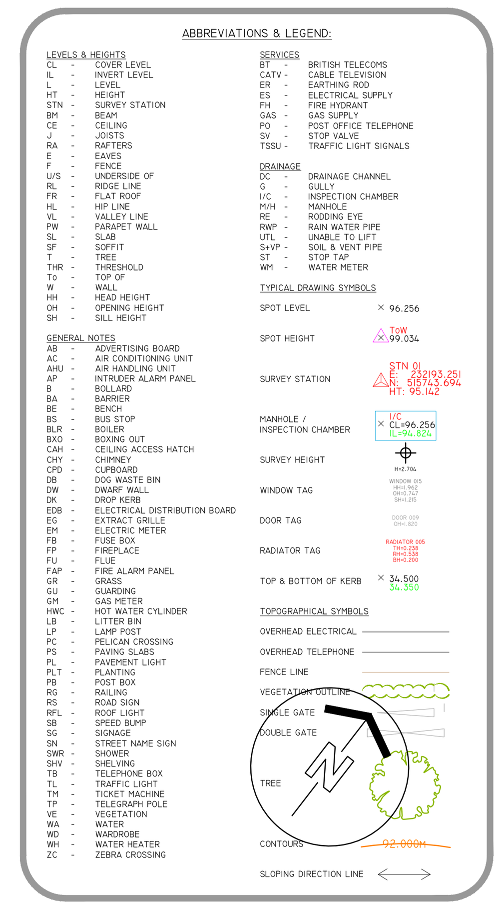

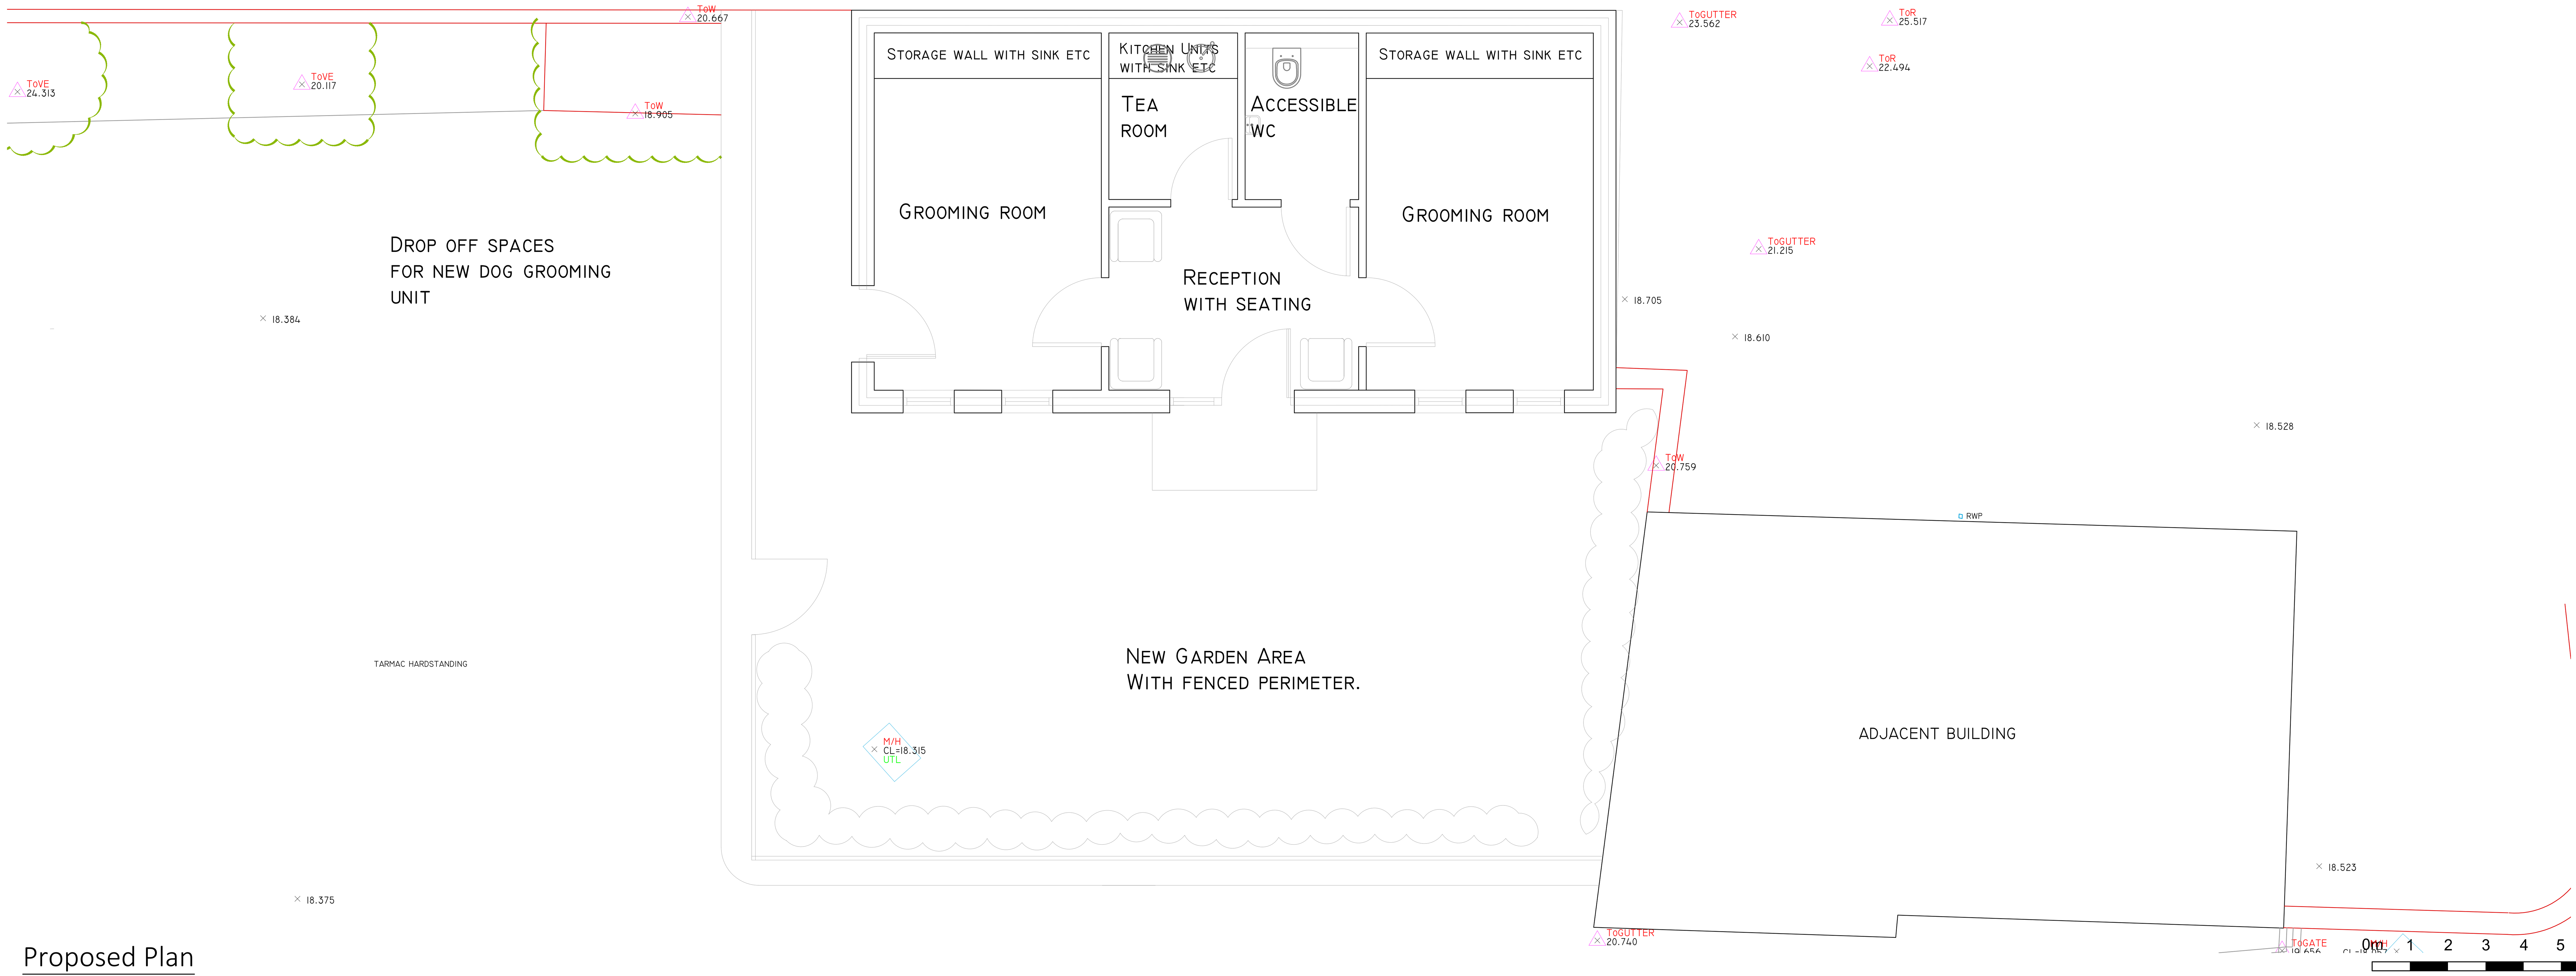

Proposed Plan
1:50

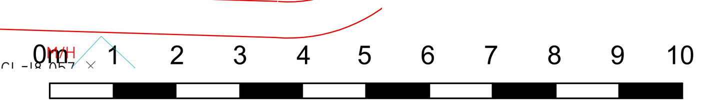

1:100

No.	Date	Description	Drwn/Chkd By
02	18/08/21	Fence detail added	SC/DL
01	25/05/21	Initial Issue	SC/DL

CLIENT
Mr Rob Woolley
Crown House,
Shiptonthorpe, YO43 3PF

PROJECT
New Dog Grooming Unit

TITLE
Proposed Plans and Elevations

DRAWING STATUS
Planning

DRAWN SDC CHECKED DL
SCALE 1:100 1:50
DATE 25/05/21

INNOVATE ASSOCIATES

11b Regent Street, Pocklington, YORK YO42 2QN Tel: 01759 361122

JOB NO. IA 2012
DRAWING NO. (00)05
REV 02