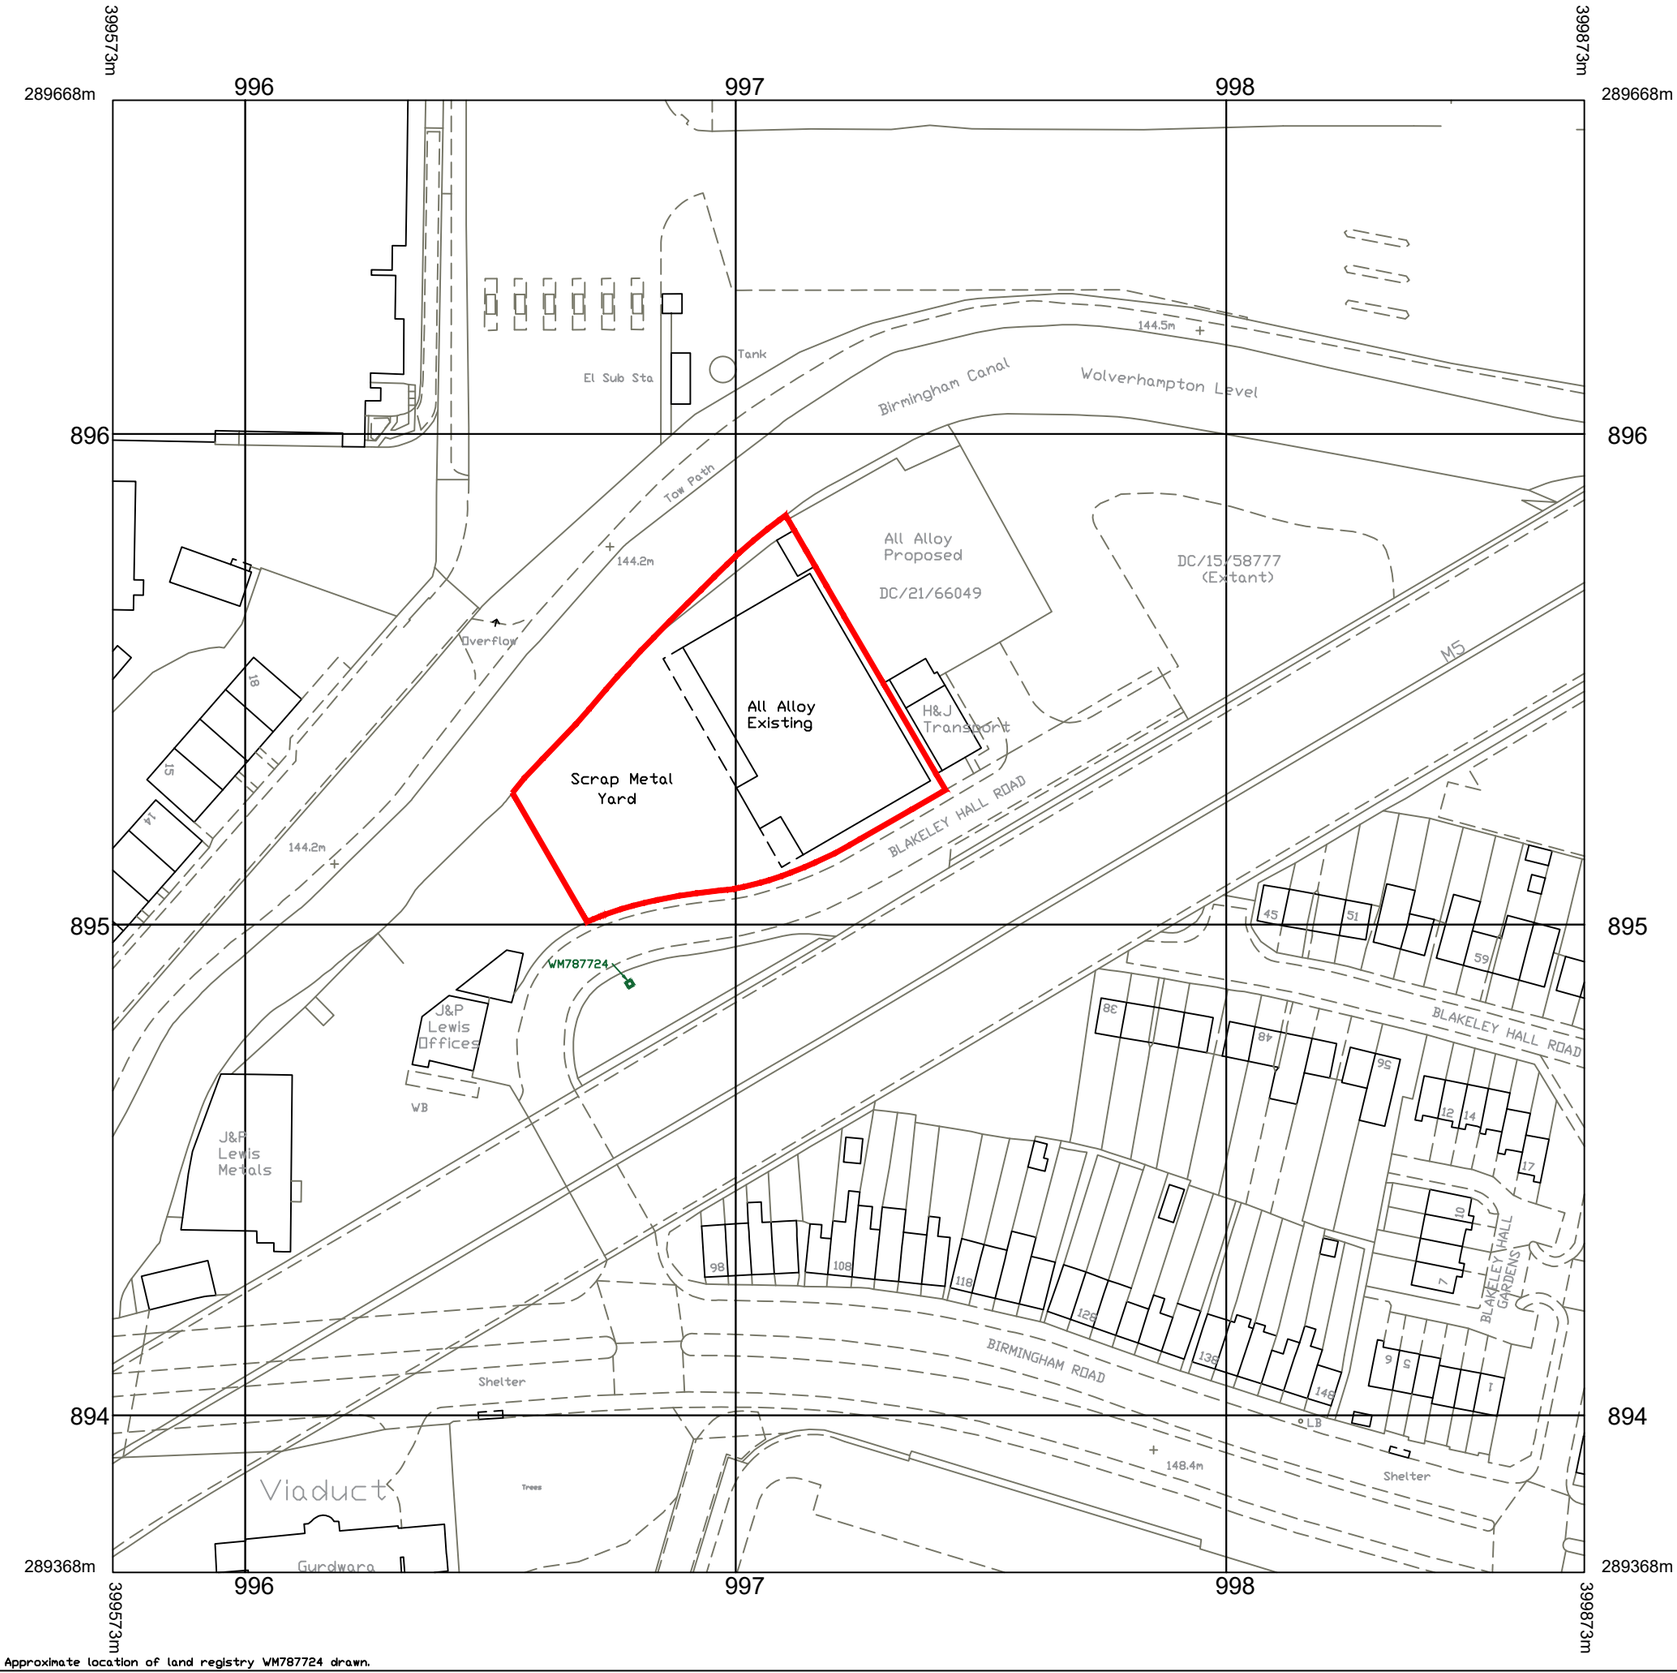

NOTE: Approximate location of land registry WM787724 drawn.

Build Consultants

Client J&P Lewis Metals Ltd
Blakeley Hall Road, Oldbury
Birmingham B69 4ET

Project New Land Boundary Proposal
All Alloy Slitting Services Limited

Title Proposed Land Boundary

Drawn	Checked	Scale
CW	MLR	1:1250
Cad Op	**Date**	DO NOT SCALE FROM THIS DRAWING CHECK ALL DIMENSIONS ON SITE THIS DRAWING IS COPYRIGHT
CW	22/06/23	

Drawing No. 118D–203

Preliminary ⊛
Final ○
Revision

Revision	Date	
.	.	.

YOUR VISION
OUR EXPERIENCE