Breton Meadows Conceptual Redevelopment Plan

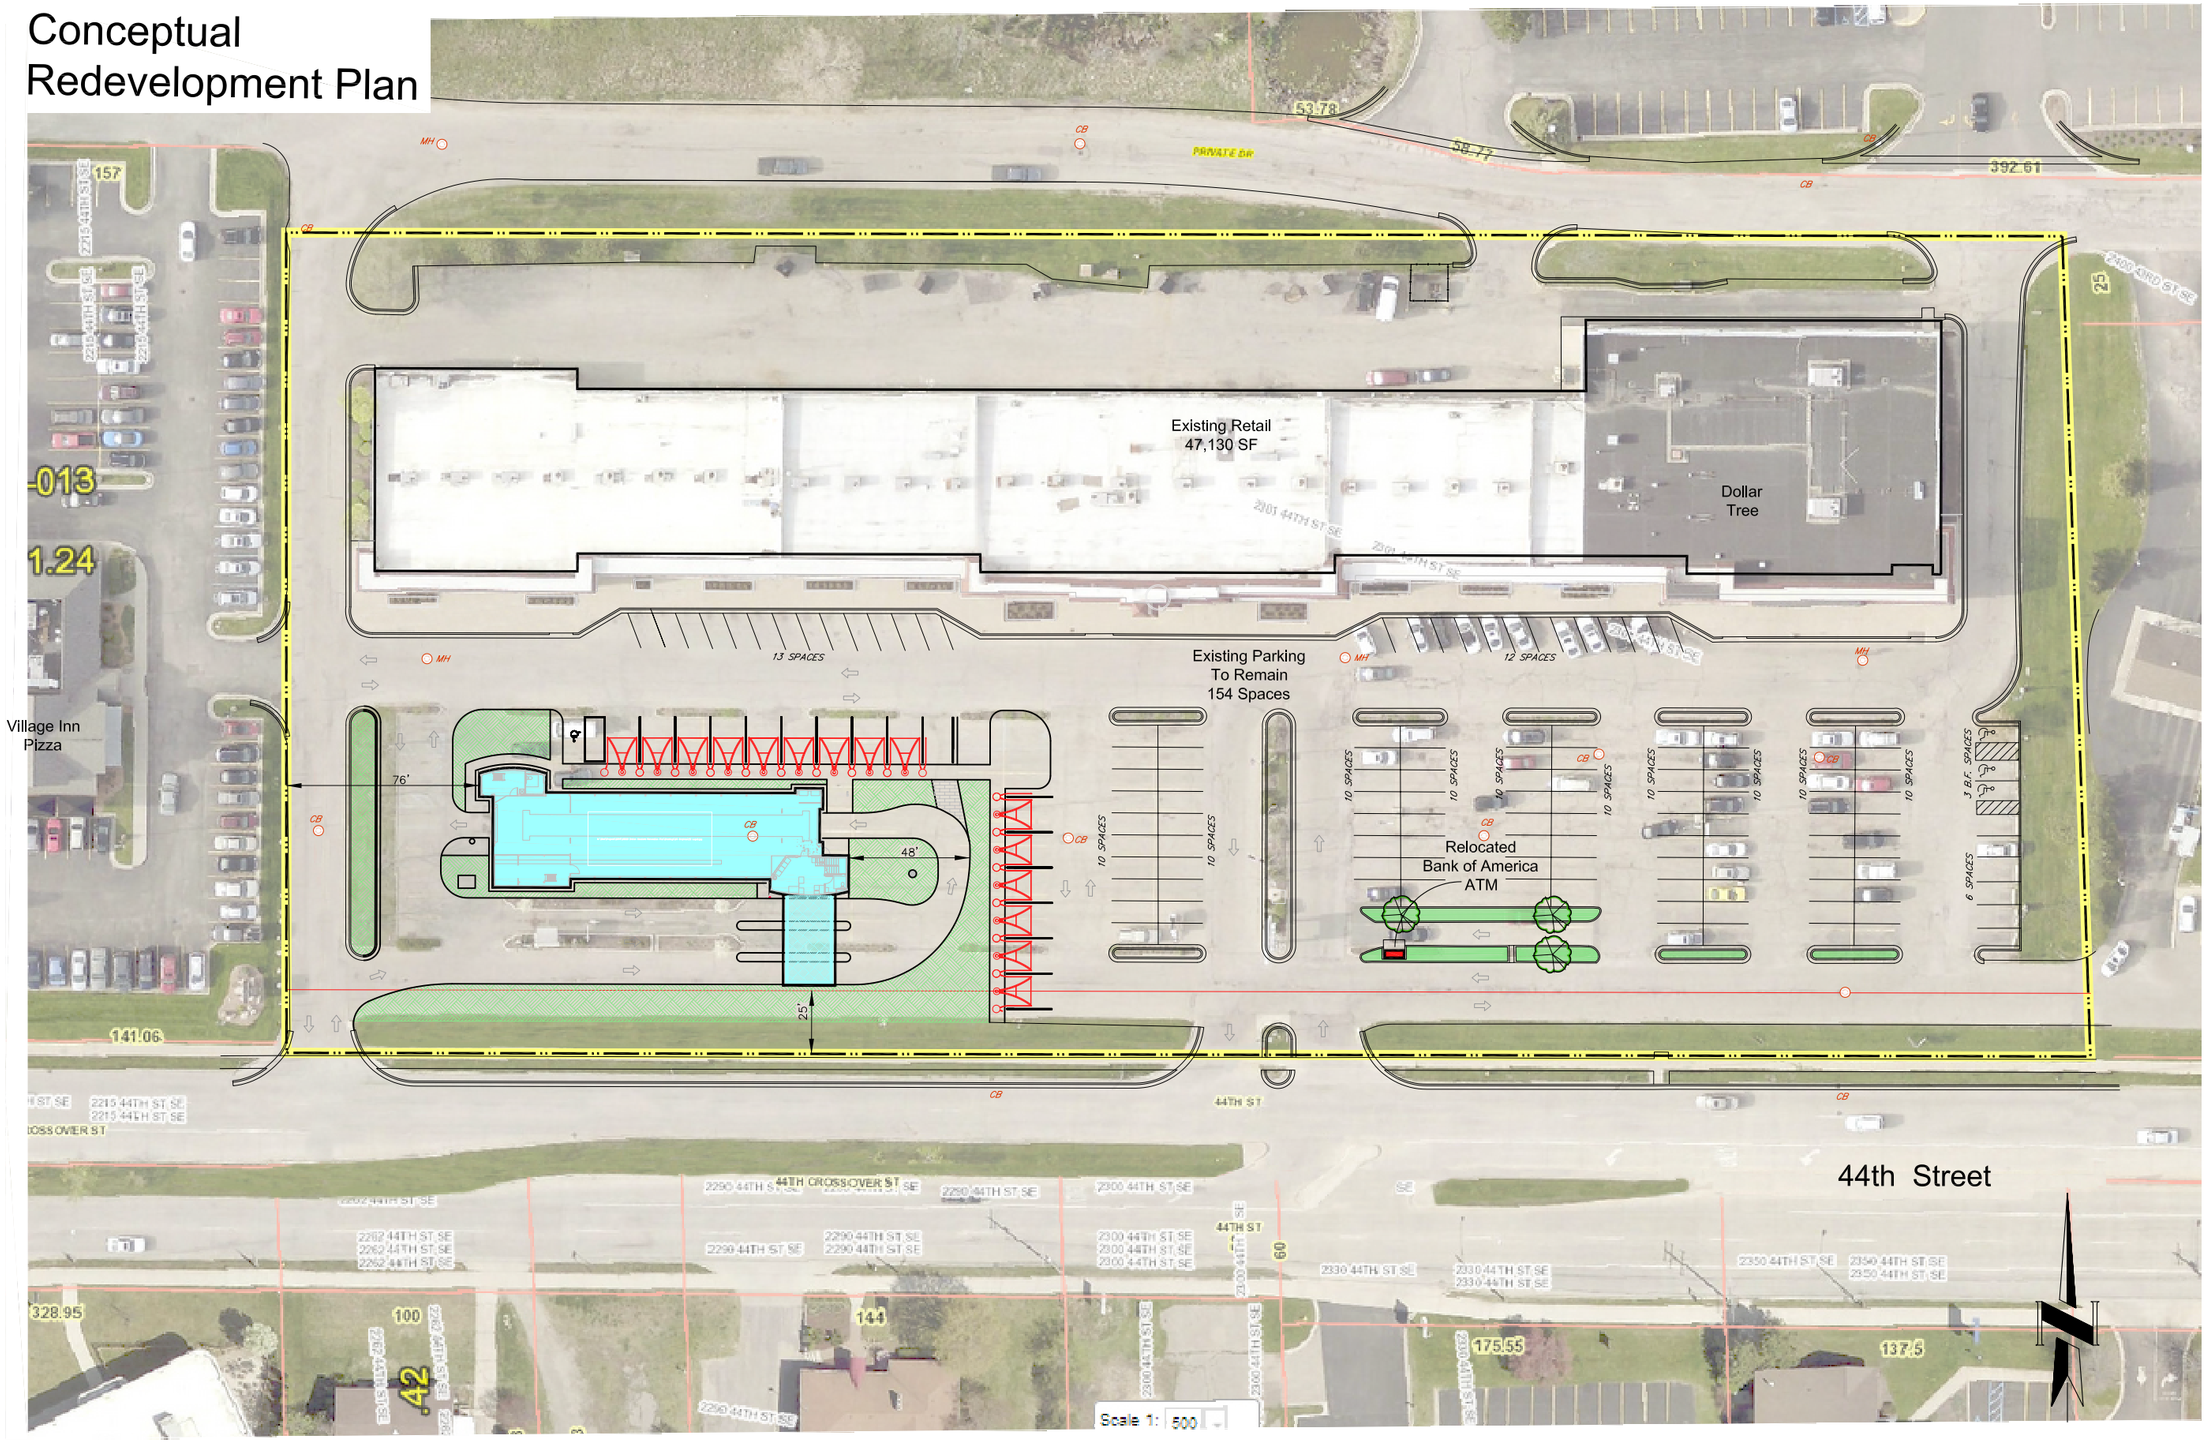

RJM DESIGN
Land Planning • Landscape Architecture
1971 E. Beltline NE, Suite 217
Grand Rapids, MI 49525
www.rjm-design.com
Phone: (616) 336-6071
E: jmorgan@rjm-design.com

0 60 120
Scale of Feet

09.06.18