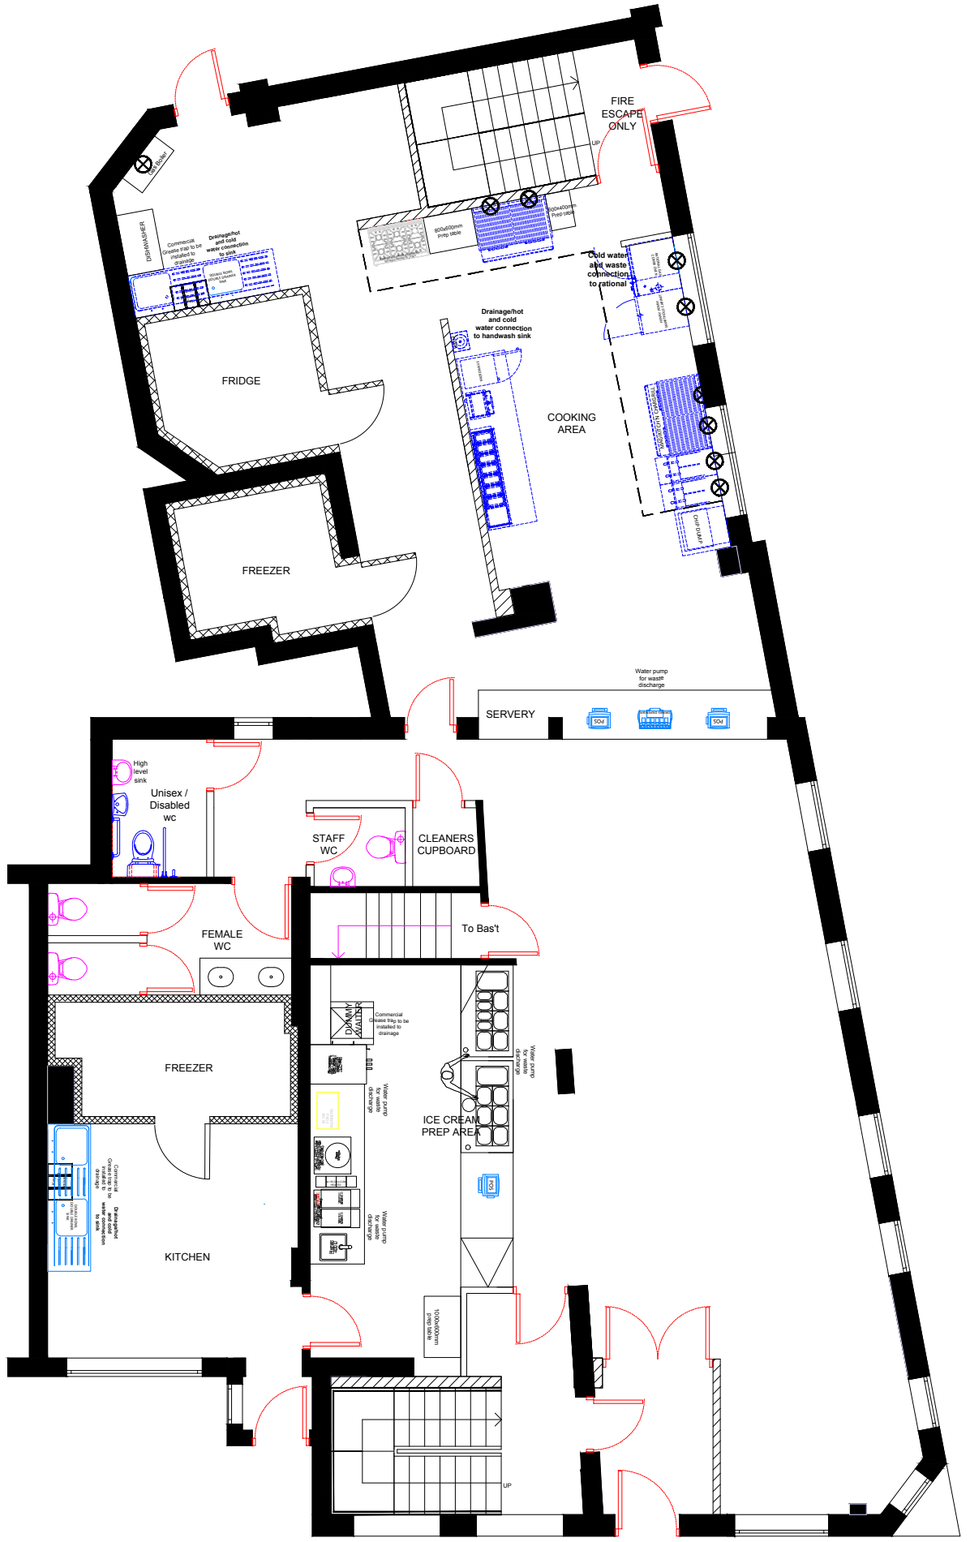

PROPOSED GROUND FLOOR
PLUMBING LAYOUT

GAS CONNECTIONS

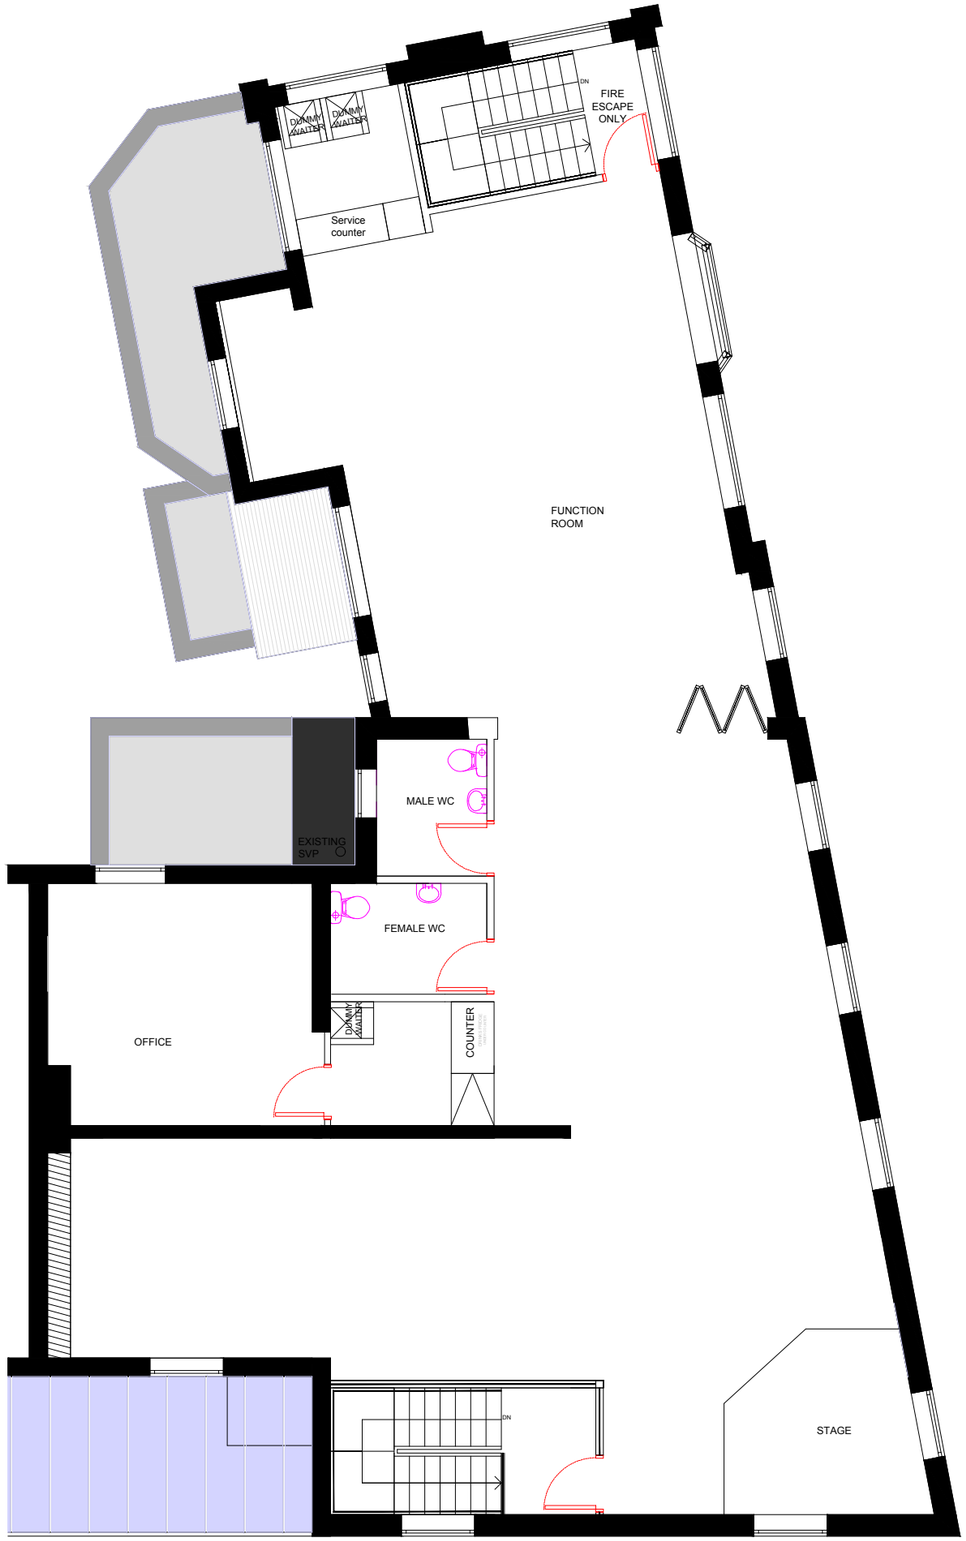

PROPOSED FIRST FLOOR
PLUMBING LAYOUT

The contractor is responsible for checking dimensions, tolerances and references. Any discrepancy to be verified with the Architect before proceeding with the works.
Where an item is covered by drawings to different scales the larger scale drawing is to be worked to.
Do not scale drawing. Figured dimensions to be worked to in all cases.

GAS CONNECTIONS

REV A - 01/12/2022
As requested by project manager

Drawing no. 10

date	rev.	revision/author/checker

PURPOSE OF ISSUE
CONSTRUCTION

PROJECT
936 - 938 Stockport Road,
Levenshulme, Manchester, M19 3NN

DRAWING
PROPOSED PLANS: PLUMBING LAYOUT

JOB NO. 2022-165-010	REV **A**
DRAWN BY. AS	checked
SCALE 1:100@A3	**DATE: 08.12.2022**

ARCHITECTURE & INTERIORS - 51 COLESHILL ROAD - B36 8DT - 0121 783 6211 - gs@architectureinteriors.co.uk