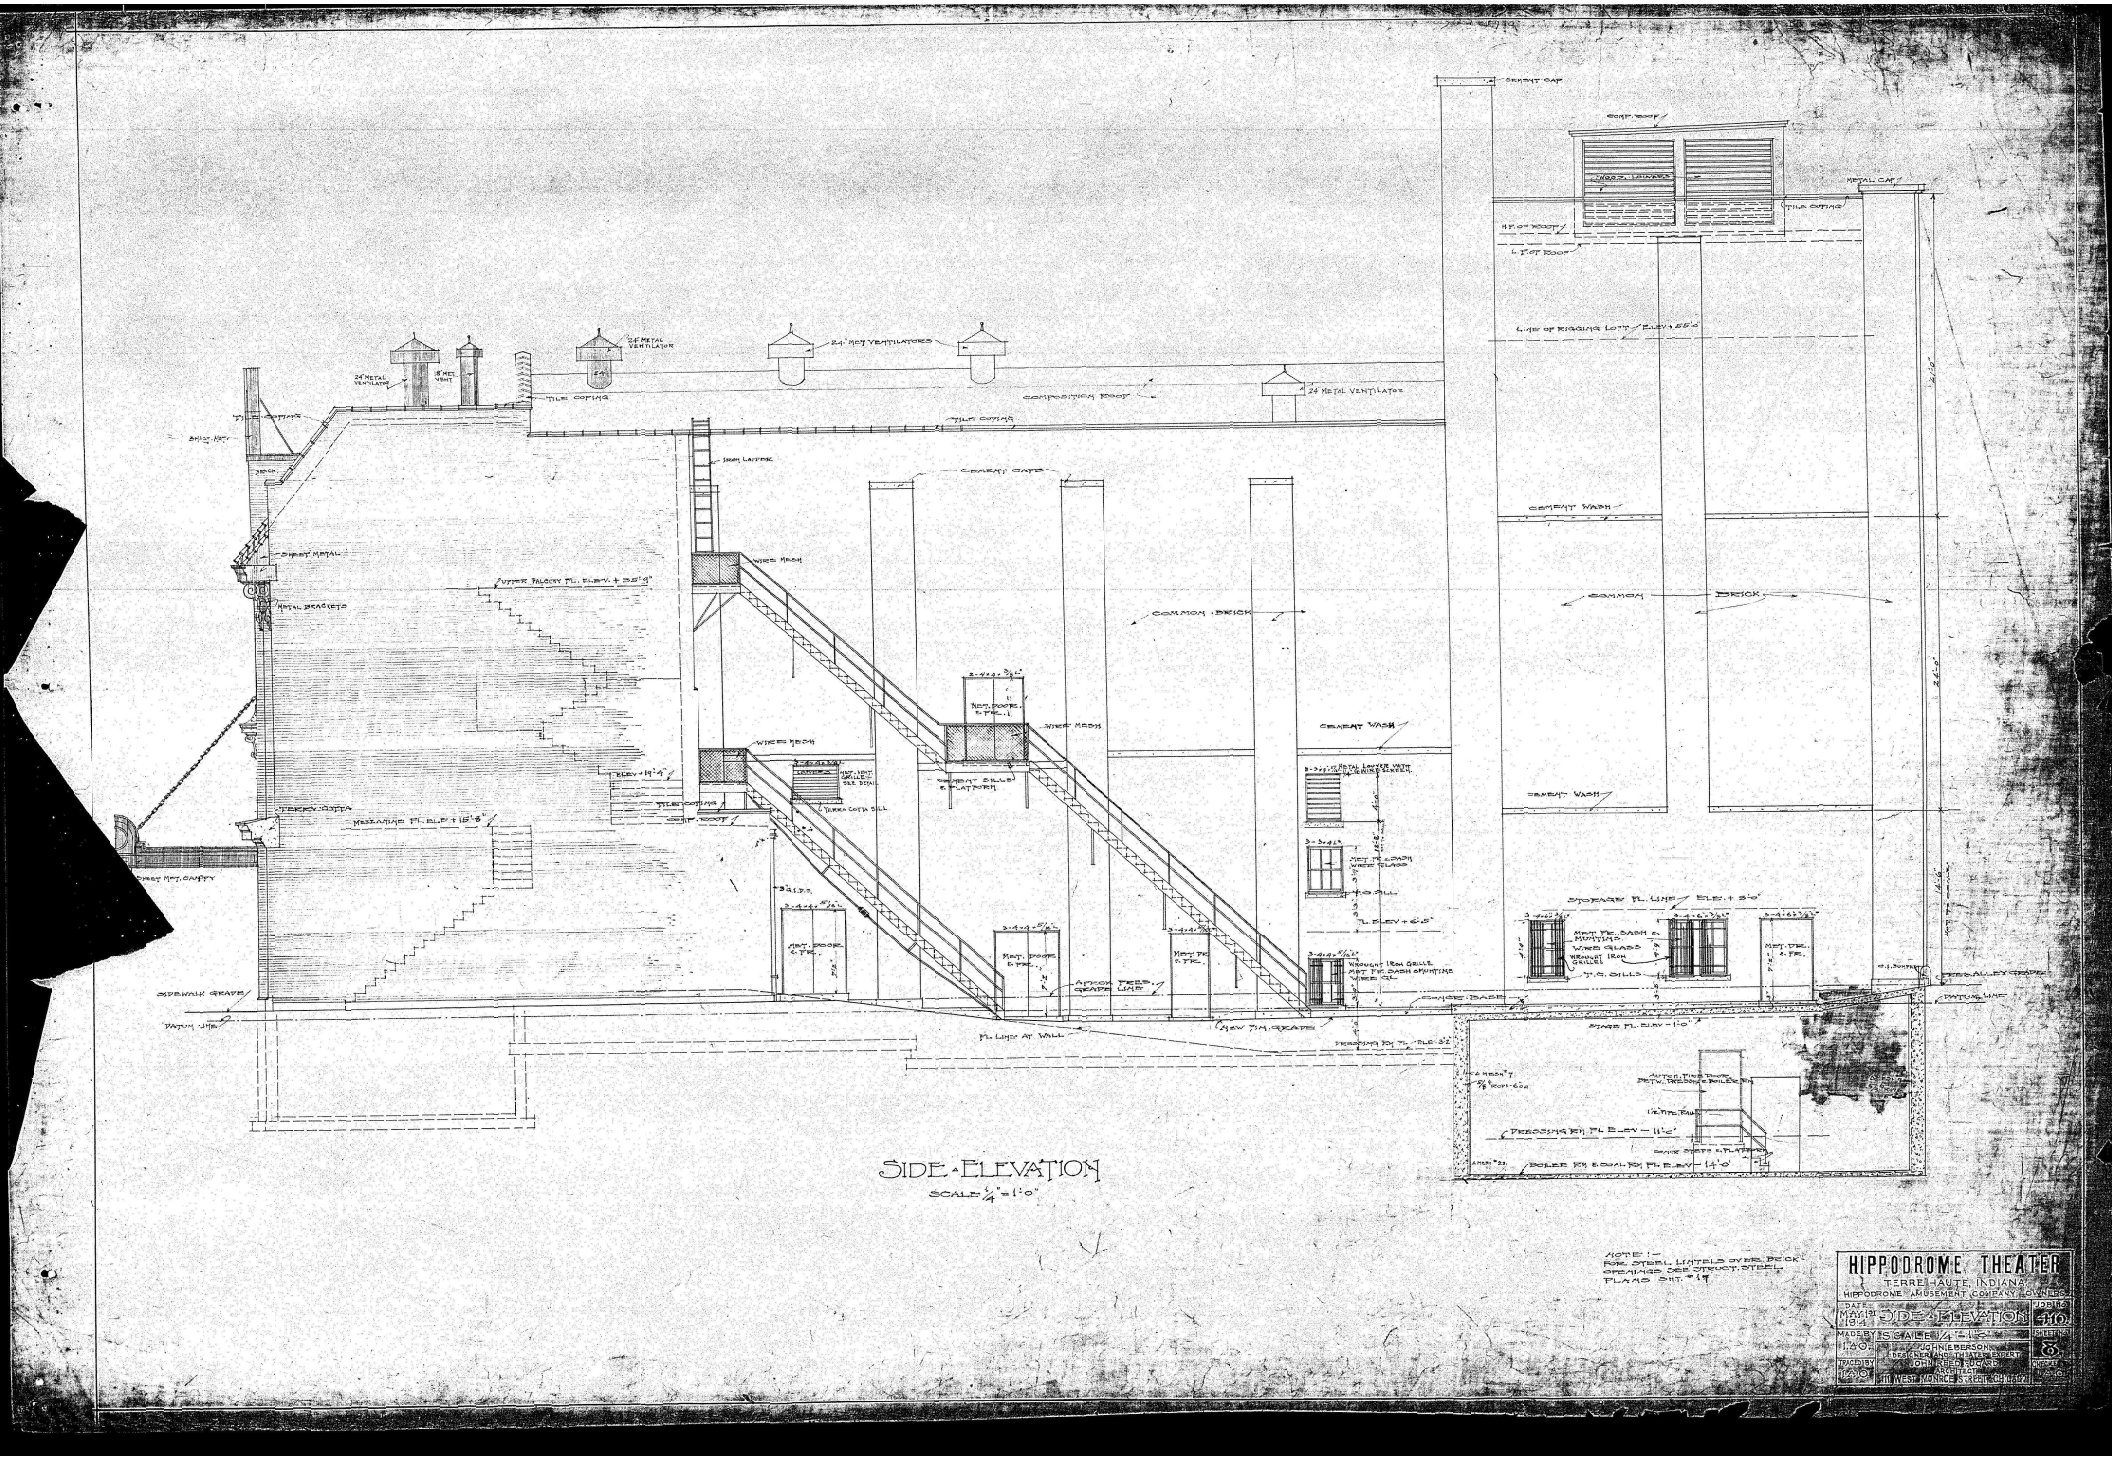
SIDE ELEVATION
SCALE 1/4" = 1'-0"
24" METAL VENTILATOR
8" MET. VENT
24" MET. VENTILATORS
24" METAL VENTILATOR
TILE COPING
COMPOSITION ROOF
SHEET METAL
IRON LATTICE
CEMENT CAPS
WIRE MESH
UPPER BALCONY FL. ELEV. + 25'-9"
METAL BRACKETS
COMMON BRICK
CEMENT WALL
TERRA COTTA
MEZZANINE FL. ELEV. + 12'-6"
TERRA COTTA SILL
SHEET METAL CANOPY
SIDEWALK GRADE
DATUM LINE
FL. LINE AT WALL
NEW FIR. GRADE
PROPOSED FL. ELEV. -3'-2"
STAGE FL. ELEV. -1'-0"
PROPOSED FL. ELEV. -11'-0"
BOILER PIT & COAL BIN FL. ELEV. -14'-0"
STORAGE FL. LINE ELEV. + 3'-0"
WROUGHT IRON GRILLES
NOTE:- FOR STEEL LINTELS OVER BRICK OPENINGS SEE STRUCT. STEEL PLANS SHT. #19
HIPPODROME THEATER
TERRE HAUTE, INDIANA
HIPPODROME AMUSEMENT COMPANY OWNERS
DATE MAY 18 1914
SIDE ELEVATION
JOB NO. 110
MADE BY I.S.
SCALE 1/4" = 1'-0"
SHEET NO. 8
TRACED BY I.A.O.
CHECKED BY I.A.O.
JOHN E. BERSON
JOHN REED & CO.
ARCHITECTS
711 WEST MONROE STREET, CHICAGO