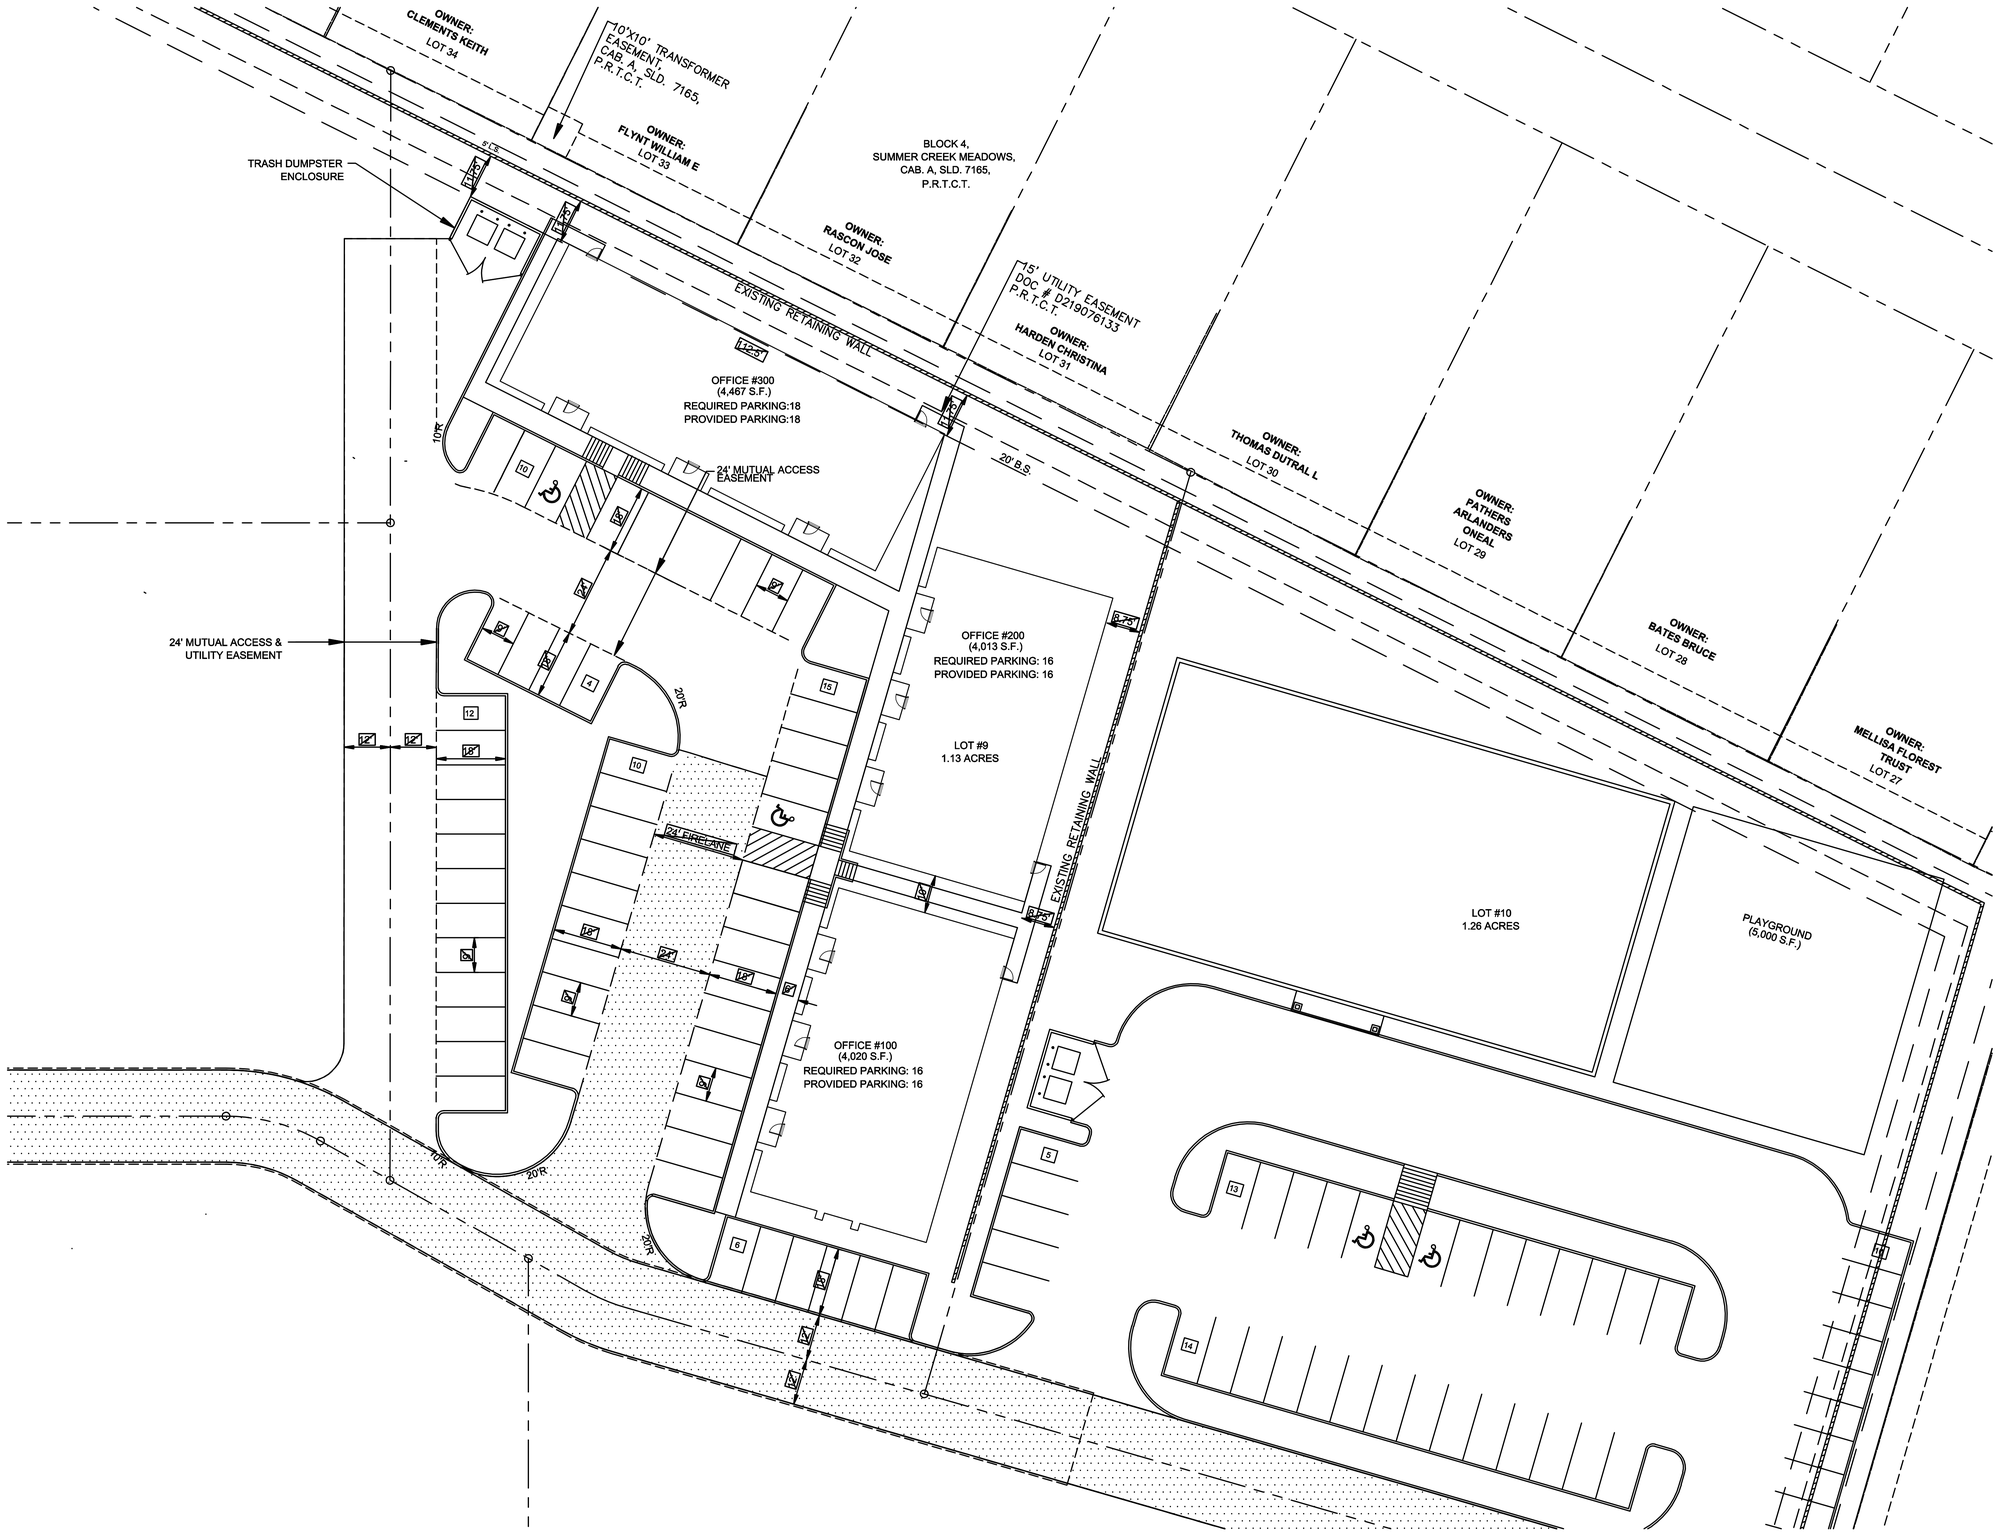

01 SITE PLAN
SCALE 1/16" = 1'-0"

(EK)d
Design + Solutions
4131 N. CENTRAL EXPRESSWAY.
SUITE 900
DALLAS, TEXAS 75204
T. 214. 587. 9180
F. 214. 587. 9181

INTERIM REVIEW ONLY

These documents are incomplete, and are released for interim review only and are not intended for regulatory approval, bidding, permit, or construction purposes.

Architect: Michael Longanecker
Arch. Reg. No: Texas # 7026.
Date: January 12, 2022

MECHANICAL, PLUMBING, & ELECTRICAL ENGINEER
AOS CONSULTING ENGINEERS
5020 TENNYSON PARKWAY
PLANO, TEXAS 75024
P. 214. 432. 3030

STRUCTURAL ENGINEER
LOBSINGER & POTTS
1723 E. SOUTHLAKE BLVD.,
SUITE 200
SOUTHLAKE, TEXAS 75069
P. 817. 488. 9933

OWNER:
DIRECT PATH, LLC
100 DECKER COURT, SUITE 197
IRVING, TEXAS 75602
P. 817. 268. 3555

PROJECT NAME:

SUMMER CREEK OFFICE PARK
NEC SUMMER CREEK DIVE AND
SYCAMORE SCHOOL ROAD, LOT #9
CITY OF FORT WORTH
TARRANT COUNTY, TEXAS 76123

ISSUE TYPE:	ISSUE DATE:
● PRELIMINARY PRICING PACKAGE	01/12/2021

Contractor shall verify all conditions and dimensions at the Job Site and notify the designer of any dimensional errors, omissions or discrepancies before beginning of fabricating or constructing any work.
DO NOT SCALE OFF DRAWINGS

PROJECT NO: 004-05
PROJECT MGR.: 01
DATE: 01/12/2021

SITE PLAN

A1.00

COPYRIGHT 2022 © EK Design Group, LLC
THESE DRAWINGS AND SPECIFICATIONS ARE INSTRUMENTS OF SERVICE AND SHALL REMAIN THE PROPERTY OF THE EK DESIGN GROUP LLC. THEY ARE NOT TO BE USED ON OTHER PROJECTS OR EXTENSIONS TO THIS PROJECT WITHOUT PRIOR WRITTEN AGREEMENT WITH THE EK DESIGN GROUP.