GENERAL ARRANGEMENT - GROUND FLOOR

NOTES:
DO NOT SCALE

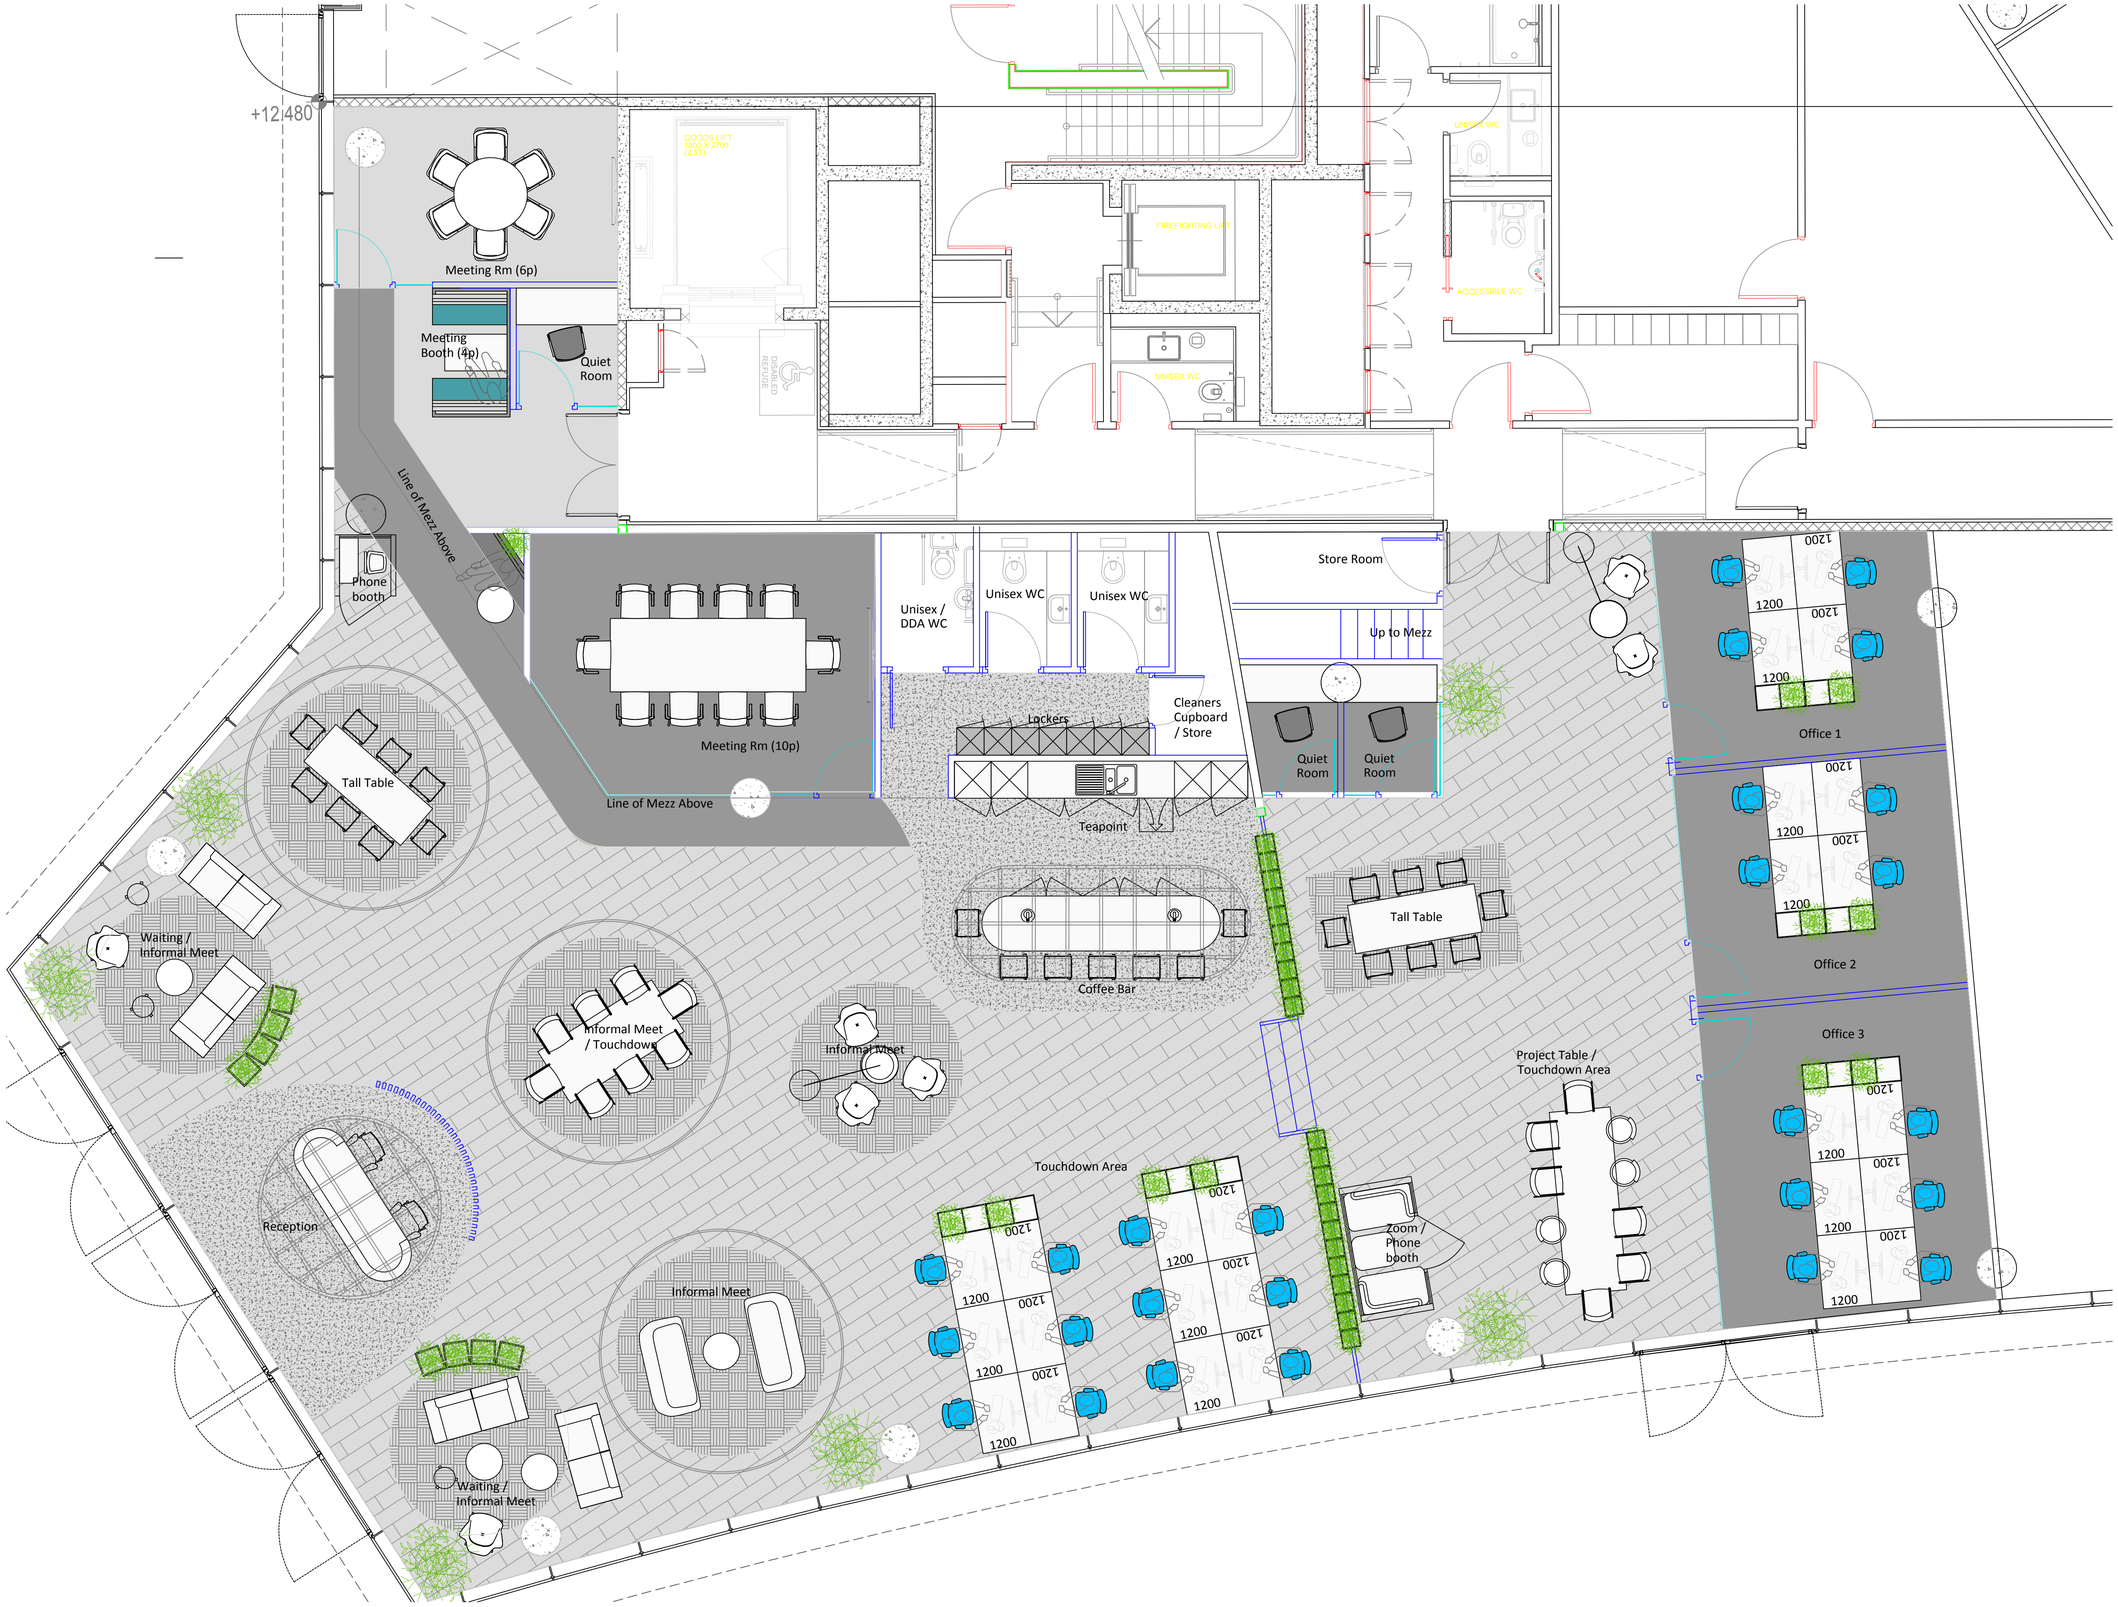

REV	BY	DESCRIPTION	CHKD	APPD	DATE
	MB				

WEST+VITTORI

West And Vittori | Salisbury House | 29 Finsbury Circus | London |EC2M5QQ
www.westandvittori.com

CLIENT:
30 OLD BAILEY

PROJECT TITLE:

PROJECT REFERENCE:

PROJECT ADDRESS:
30 OLD BAILEY
LONDON

FLOOR: GROUND

DRG. NO: 30OB_A_0_GA

STATUS: FOR COMMENT

DRAWING TITLE: PROPOSED GENERAL ARRANGEMENT

DATE : 00.00.00

PRINT

SCALE: 1:50 @ A1

SIGN

REV 0

This drawing & associated designs are property of West And Vittori. Copyright is reserved and all drawings are issued on condition that they are nor copied, reproduced or disclosed to any unauthorized person, either wholly or in part without written consent from West And Vittori. Dimensions are to be checked on site and figured dimensions to be taken in preference to those scaled